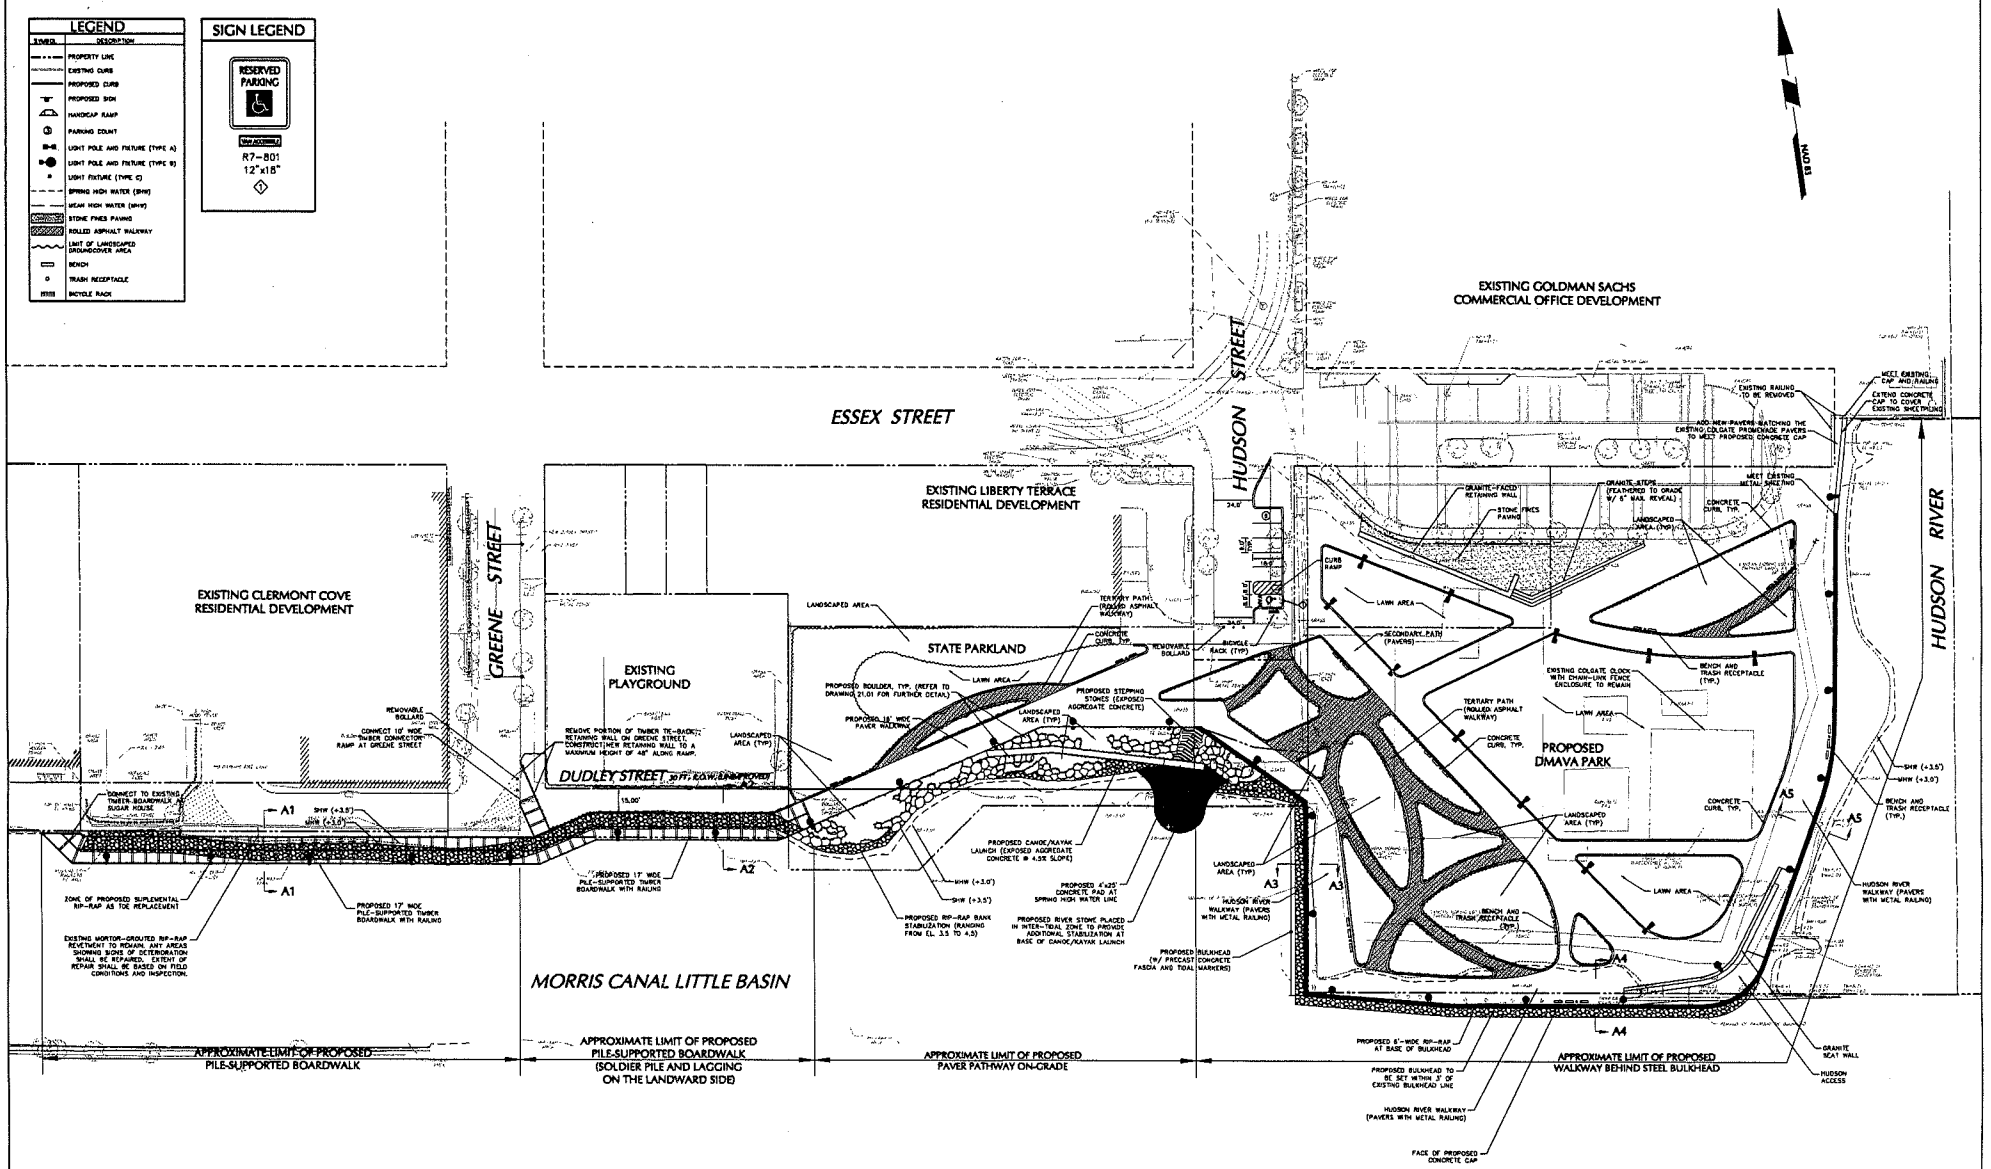

TIDAL DATUM LEGEND (NGVD 1929)	
S.H.W. (SPRING HIGH WATER)	+3.50±
M.H.W. (MEAN HIGH WATER)	+3.00±
M.L.W. (MEAN LOW WATER)	−1.50±
S.L.W. (SPRING LOW WATER)	−2.00±

REFERENCES:
1. EXISTING TOPOGRAPHIC INFORMATION OBTAINED FROM DRAWINGS 07.01 AND 07.03 TITLED "TOPOGRAPHIC SURVEY OF BLOCK 2 LOTS A AND C, BLOCK 33 LOTS J, N, 17, 20, K AND L, BLOCK 65 LOTS D, A2, A1 AND B1," PREPARED BY LANGAN ENGINEERING AND ENVIRONMENTAL SERVICES, INC. DATED 31 AUGUST 2009.
2. EXISTING BOUNDARY INFORMATION OBTAINED FROM DRAWING 07.03 TITLED "BOUNDARY SURVEY OF BLOCK 2 LOTS A AND C, BLOCK 33 LOTS J, N, 17, 20, K AND L, BLOCK 65 LOTS D, A2, A1 AND B1," PREPARED BY LANGAN ENGINEERING AND ENVIRONMENTAL SERVICES, INC. DATED 31 AUGUST 2009.

GENERAL NOTE:
1. ALL PROPOSED TRAFFIC AND CONSTRUCTION SIGNAGE MUST CONFORM TO THE CURRENT EDITION OF THE MANUAL ON UNIFORM TRAFFIC CONTROL DEVICES (MUTCD) FOR SIZE, LEGEND AND PLACEMENT.

REFER TO DRAWING 38.01 AND 38.02 FOR CROSS SECTIONS

SCALE IN FEET: 30 0 15 30

No.	Date	Description
1	9-16-09	SITE LAYOUT REVISIONS

Revisions

P. GERARD McDONNELL
N.J. PROFESSIONAL ENGINEER LICENSE No. 34389

LANGAN
ENGINEERING & ENVIRONMENTAL SERVICES
River Drive Center 1
619 River Drive
Elmwood Park, NJ 07407
P: 201.794.6900 F: 201.794.0366
www.langan.com
NJ Certificate of Authorization No: 24GA27909400

Project: SHORE STABILIZATION STRUCTURE, WALKWAY & DMAVA PARK INSTALLATION
4-20 HUDSON STREET
BLOCK 2 LOTS A & C
BLOCK 33 LOT L
BLOCK 65 LOT 37
JERSEY CITY NEW JERSEY

Drawing Title: SITE PLAN

Project No.	100021601
Date	1 SEPT 2009
Scale	1"= 30'
Drn. By	SD
Checked By	

Figure No. 20.01

Filename: Q:\Data\100021601\Cadd Data — 100021601\Dwg\100021601201-PB.dwg Date: 9/25/2009 Time: 11:18 User: edaniel Style Table: Langan.stb Layout: 20.01

© 2009 Langan